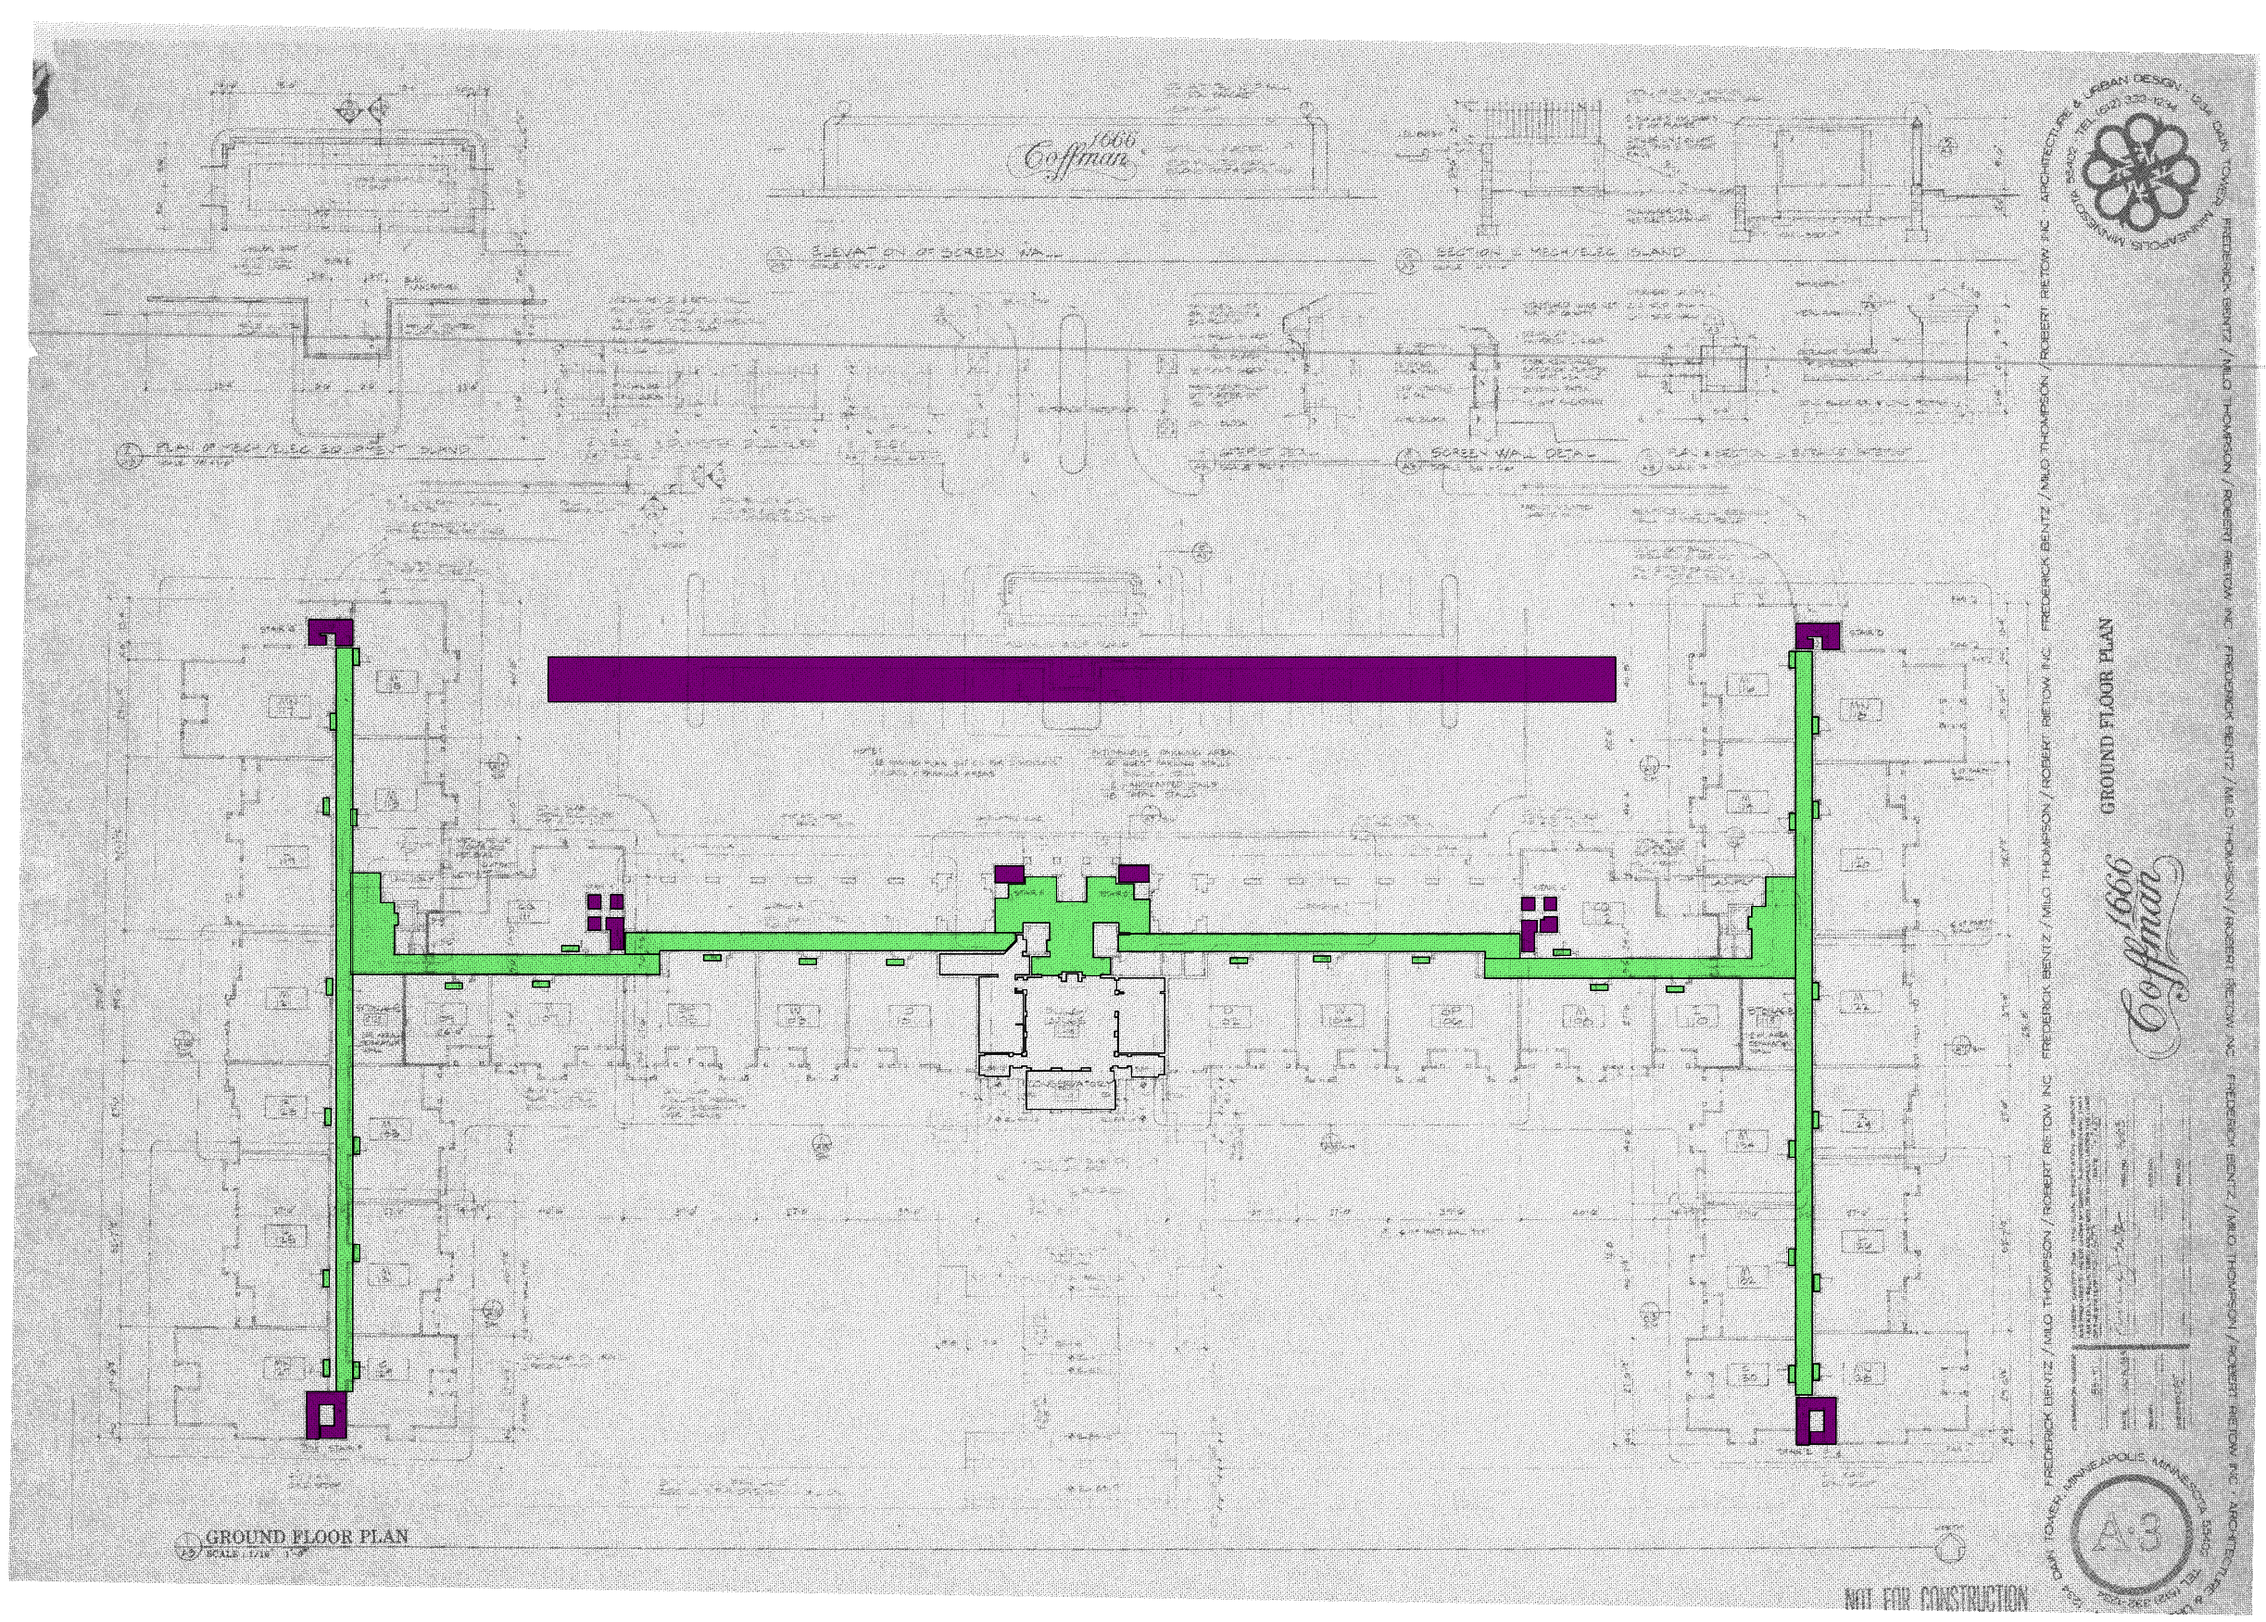
1666
Coffman
GROUND FLOOR PLAN
SCALE : 1/16" = 1'-0"
NOT FOR CONSTRUCTION
A3