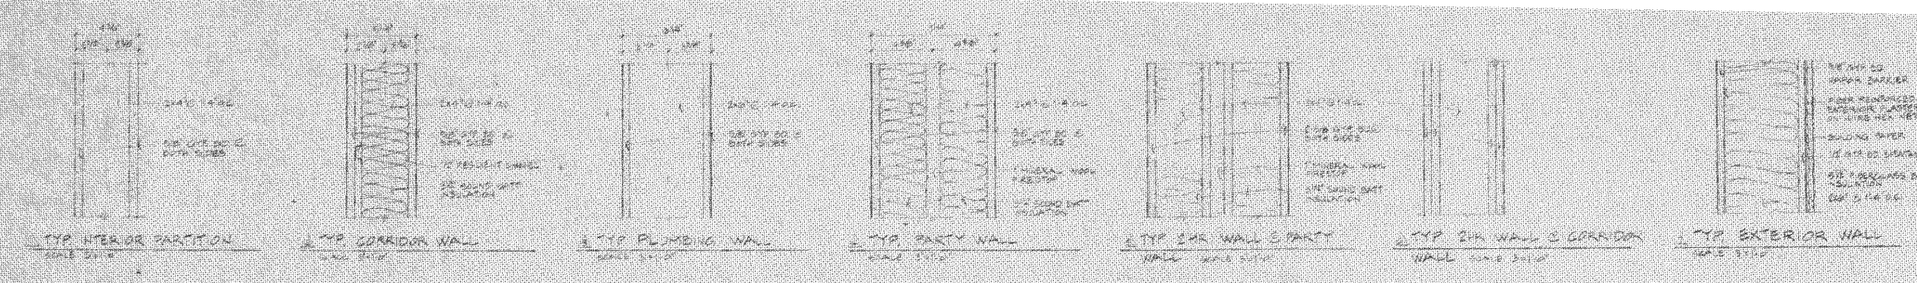

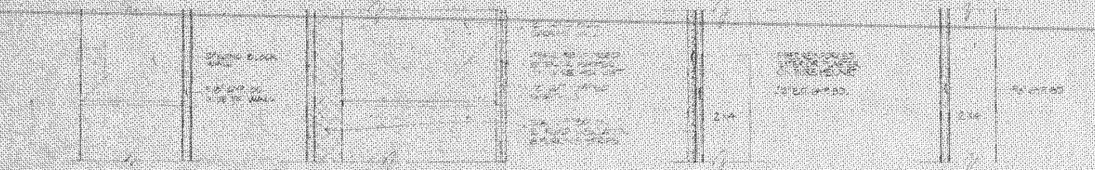

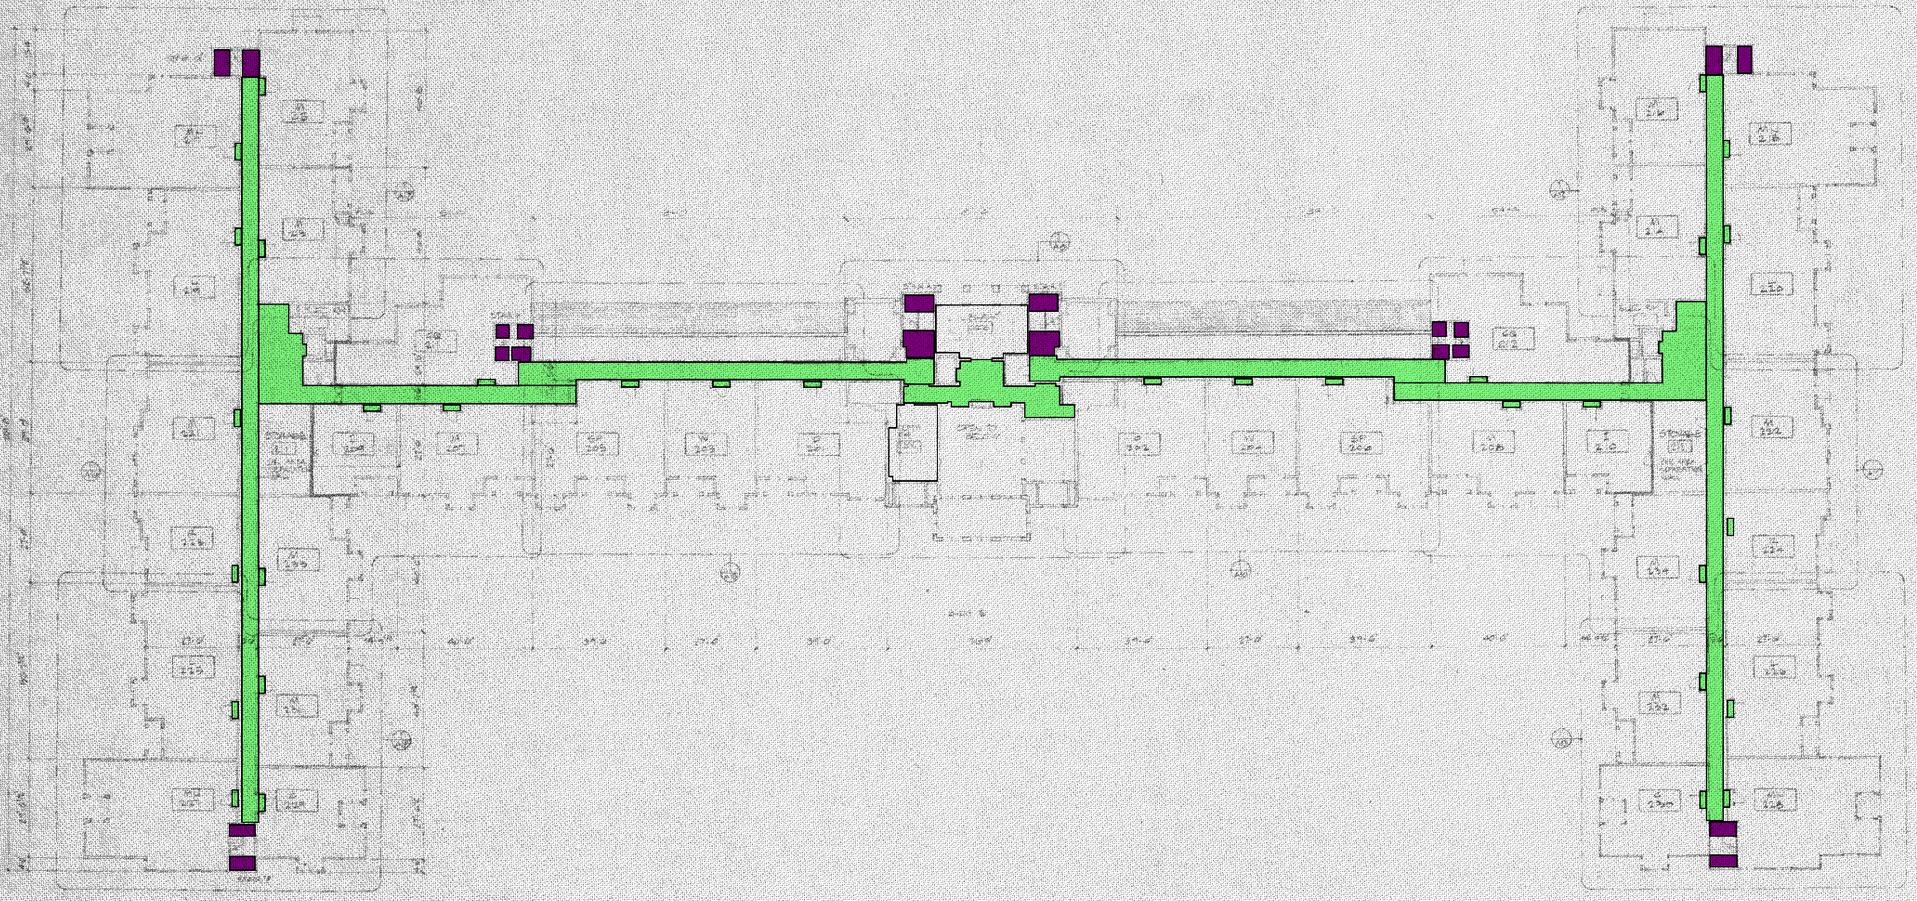

SECOND FLOOR PLAN
SCALE: 1/16" = 1'-0"

SECOND FLOOR PLAN

Hoffman 1996

NOT For Construction

FREDERICK BENTZ / MILO THOMPSON / ROBERT RETOW INC - ARCHITECTURE & URBAN DESIGN
1004 DAN TOWER, MINNEAPOLIS, MINNESOTA 55402
TEL (612) 332-1234